GREAT BARN FARM
BUILDING B01a
THE GREAT BARN
Scale 1:100

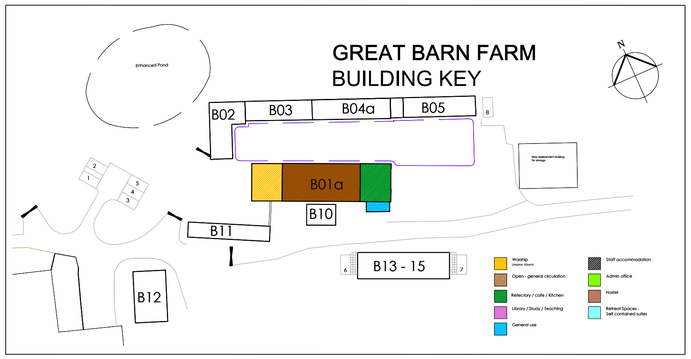

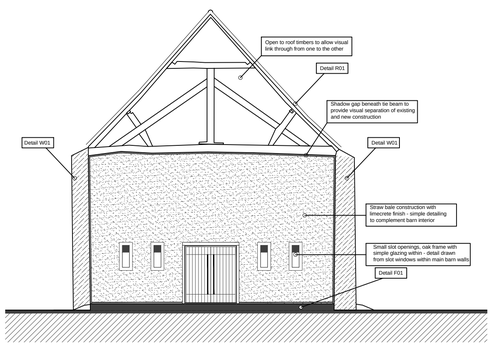

Internal section

PROPSOED - Main front elevation - South side - doors open

PROPOSED - Main front elevation - South side - doors closed

0 1 2 4 6 8 10m

PROPOSED - End elevation - East
Showing granary building and outline of lean-to

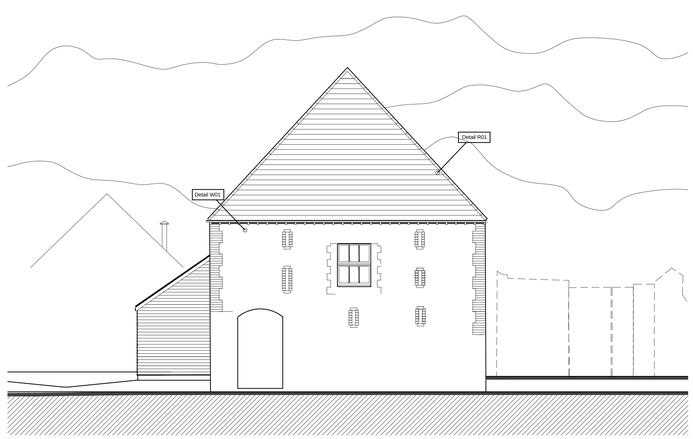

PROPOSED - End elevation - East
Showing lean-to

NOTES:

Dimensions to be checked on site before commencing work. Any discrepancies shall be reported to the architect immediately.

Do not scale from these drawings except for planning purposes. Use figured dimensions only.

Where applicable this drawing is to be read in conjunction with other consultants' drawings.

This drawing is the copyright of Bloomfield Parker Architects

Rev	Date	Amendment	Checked
C	Jan 2018	Following SDNP meeting	
B	Dec 2017	Following CO comments	
A	Oct 2017	Amended following Pl. mtg	

bloomfield parker
ARCHITECTS

7 The Old Flour Mill, Queen Street, Emsworth, Hants, PO10 7BT
Tel: 44 (0) 1243 373855
Fax: 44 (0) 1243 373245
e-mail: info@bloomfieldparker.co.uk

For
Wiston Estate

Project
Ecumenical Retreat and Prayer Centre
Columba's Barn,
Monastic Church, Chanctonbury

Title
PLANNING
PROPOSED Elevations & section
Great Barn - Building B01a

Date	Drawn	Scale	Checked
May 2017		1:100 @A1	

Job Number	Prefix	Drawing Number	Revision
16.101		PL12	C